Silo cap - House project

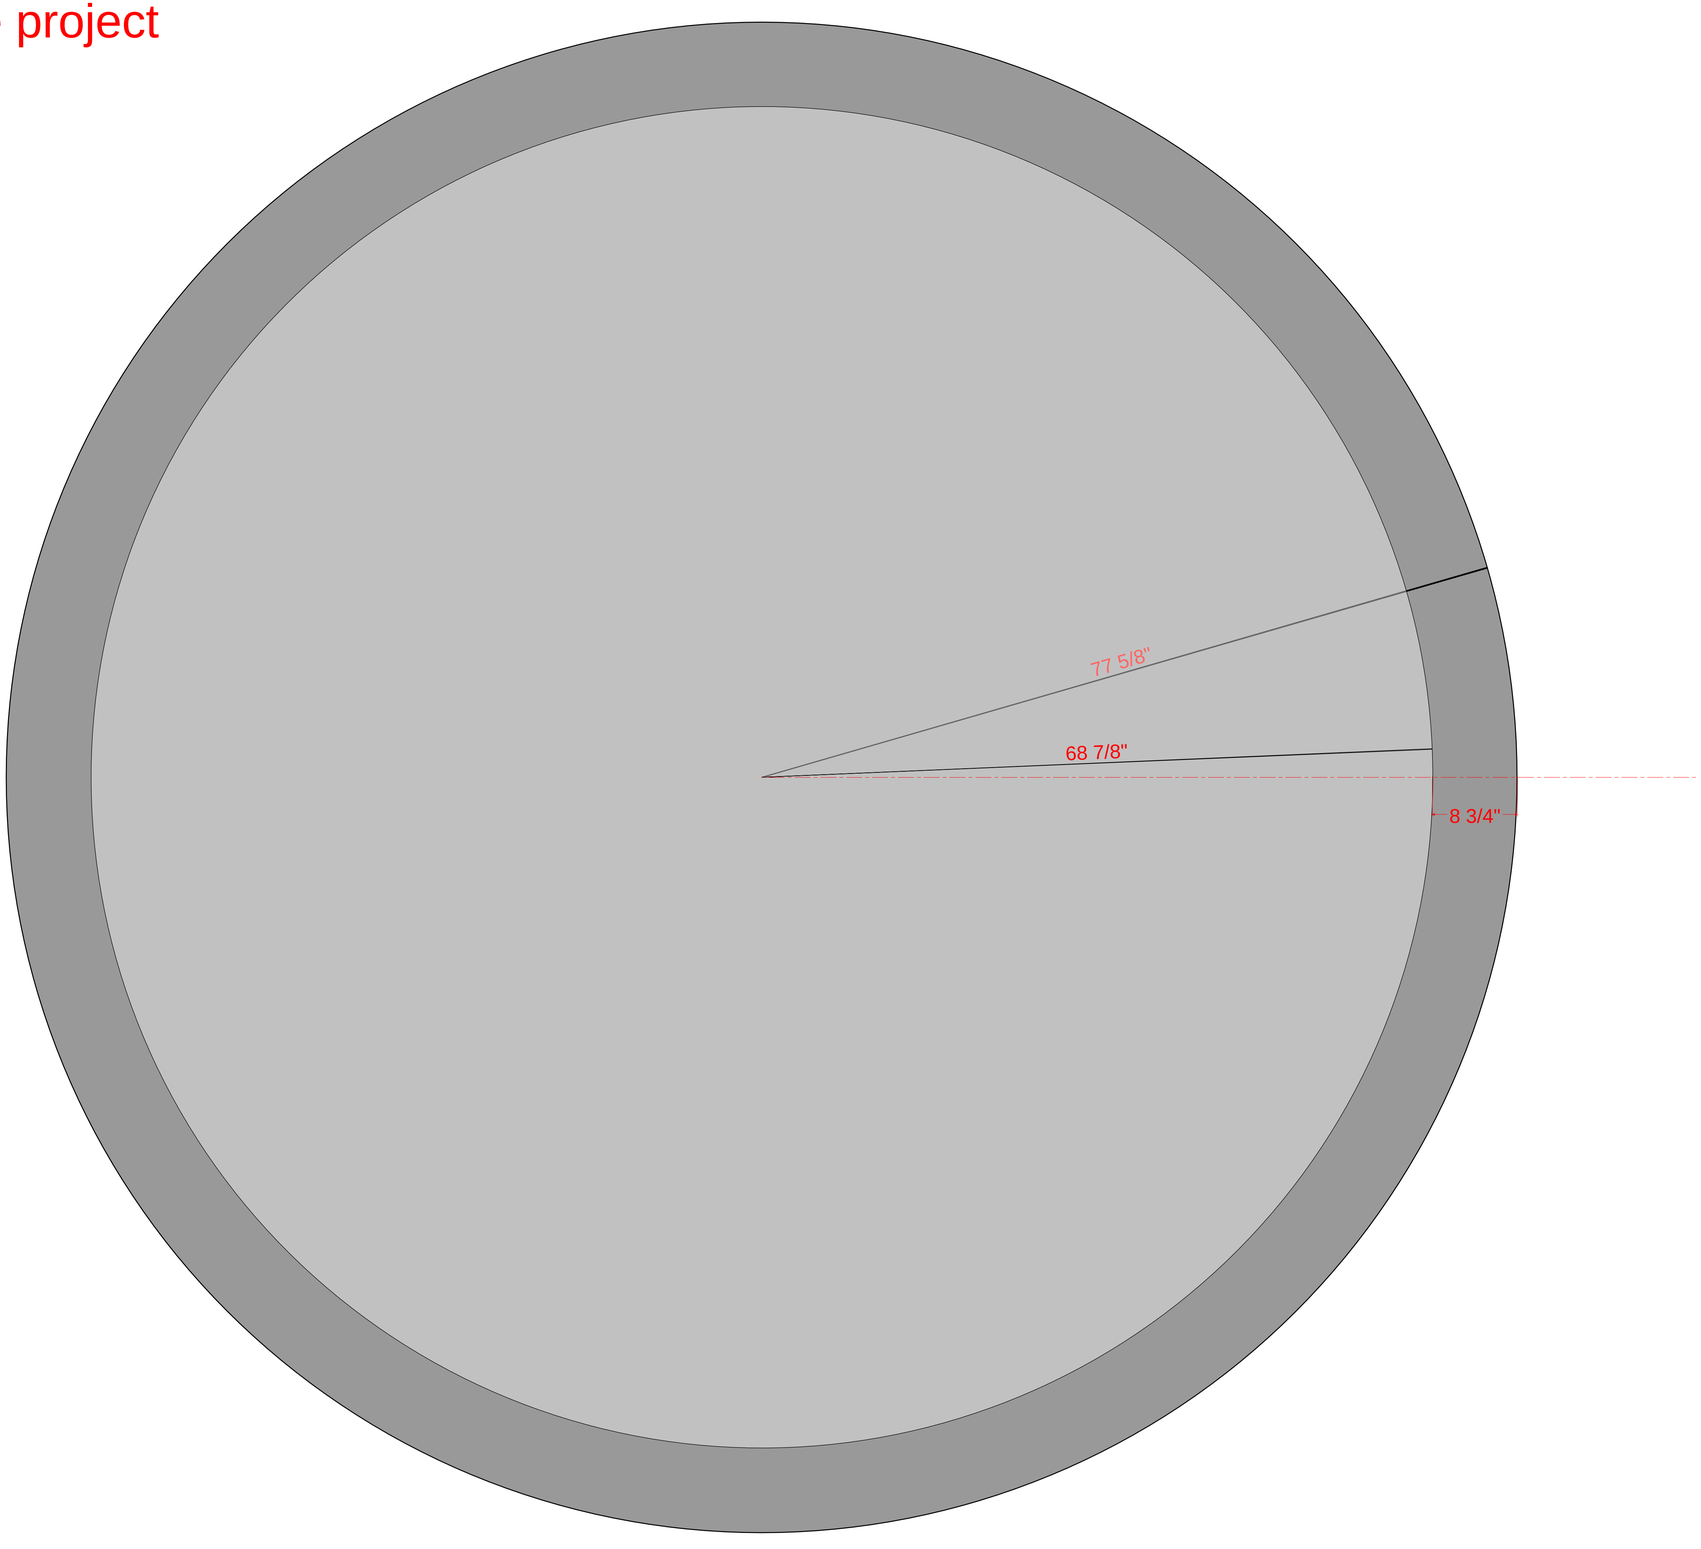

Interior sill at slider - detail

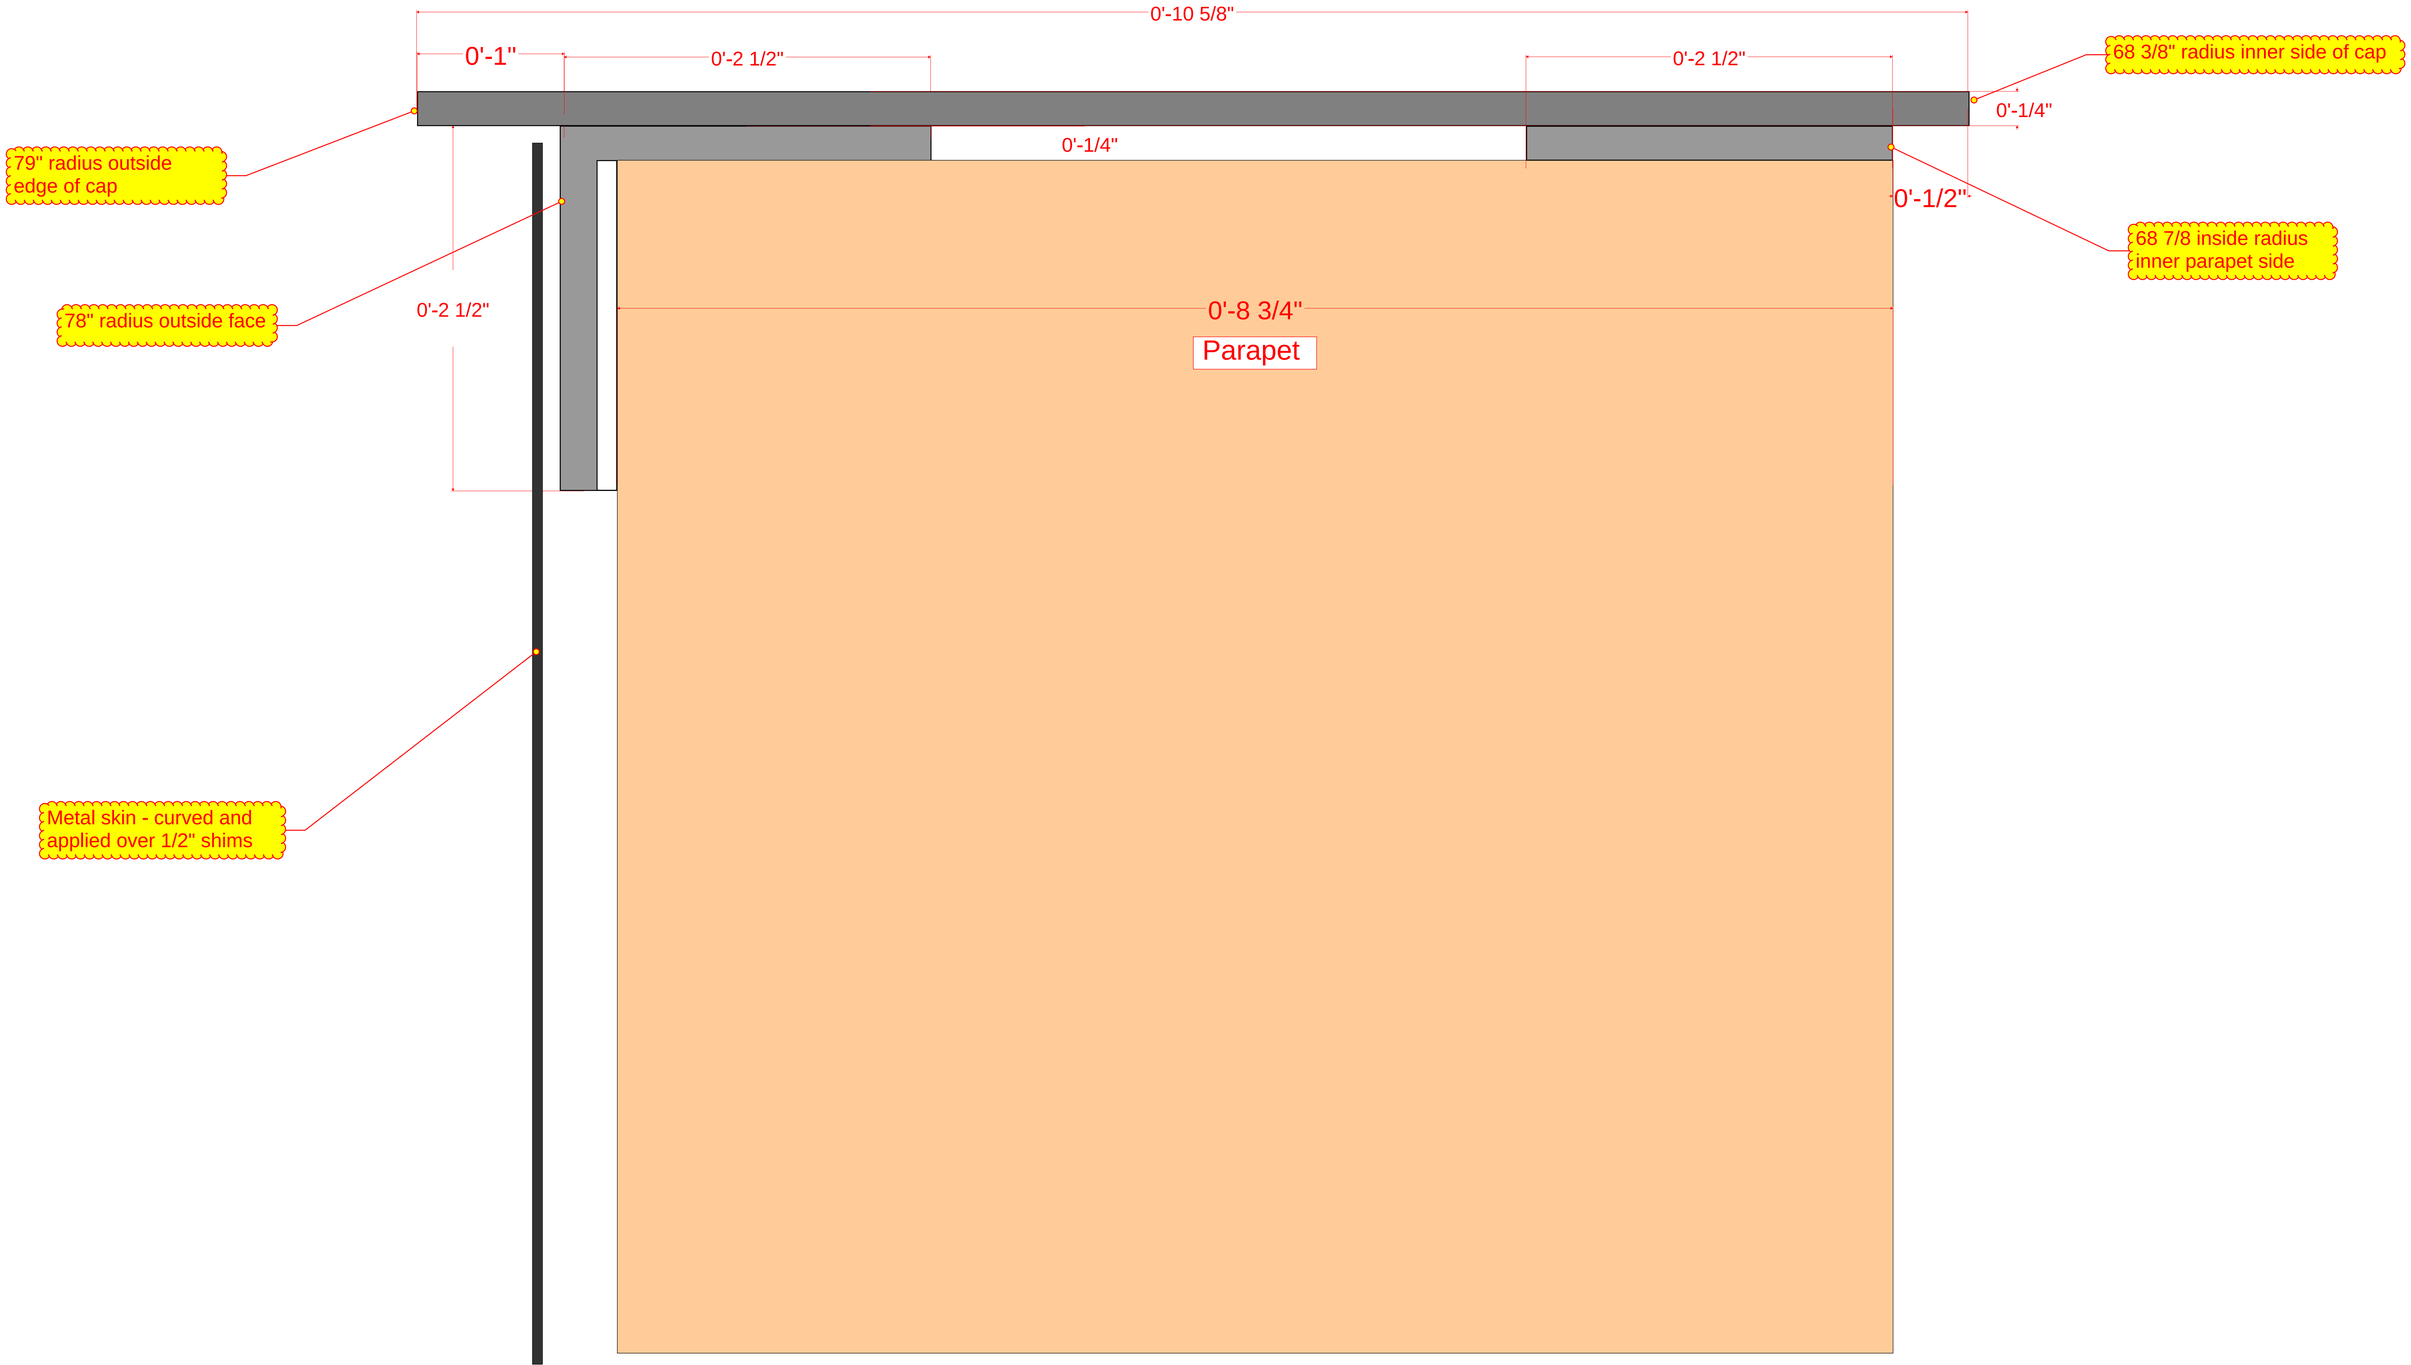

Interior sill at slider - House project

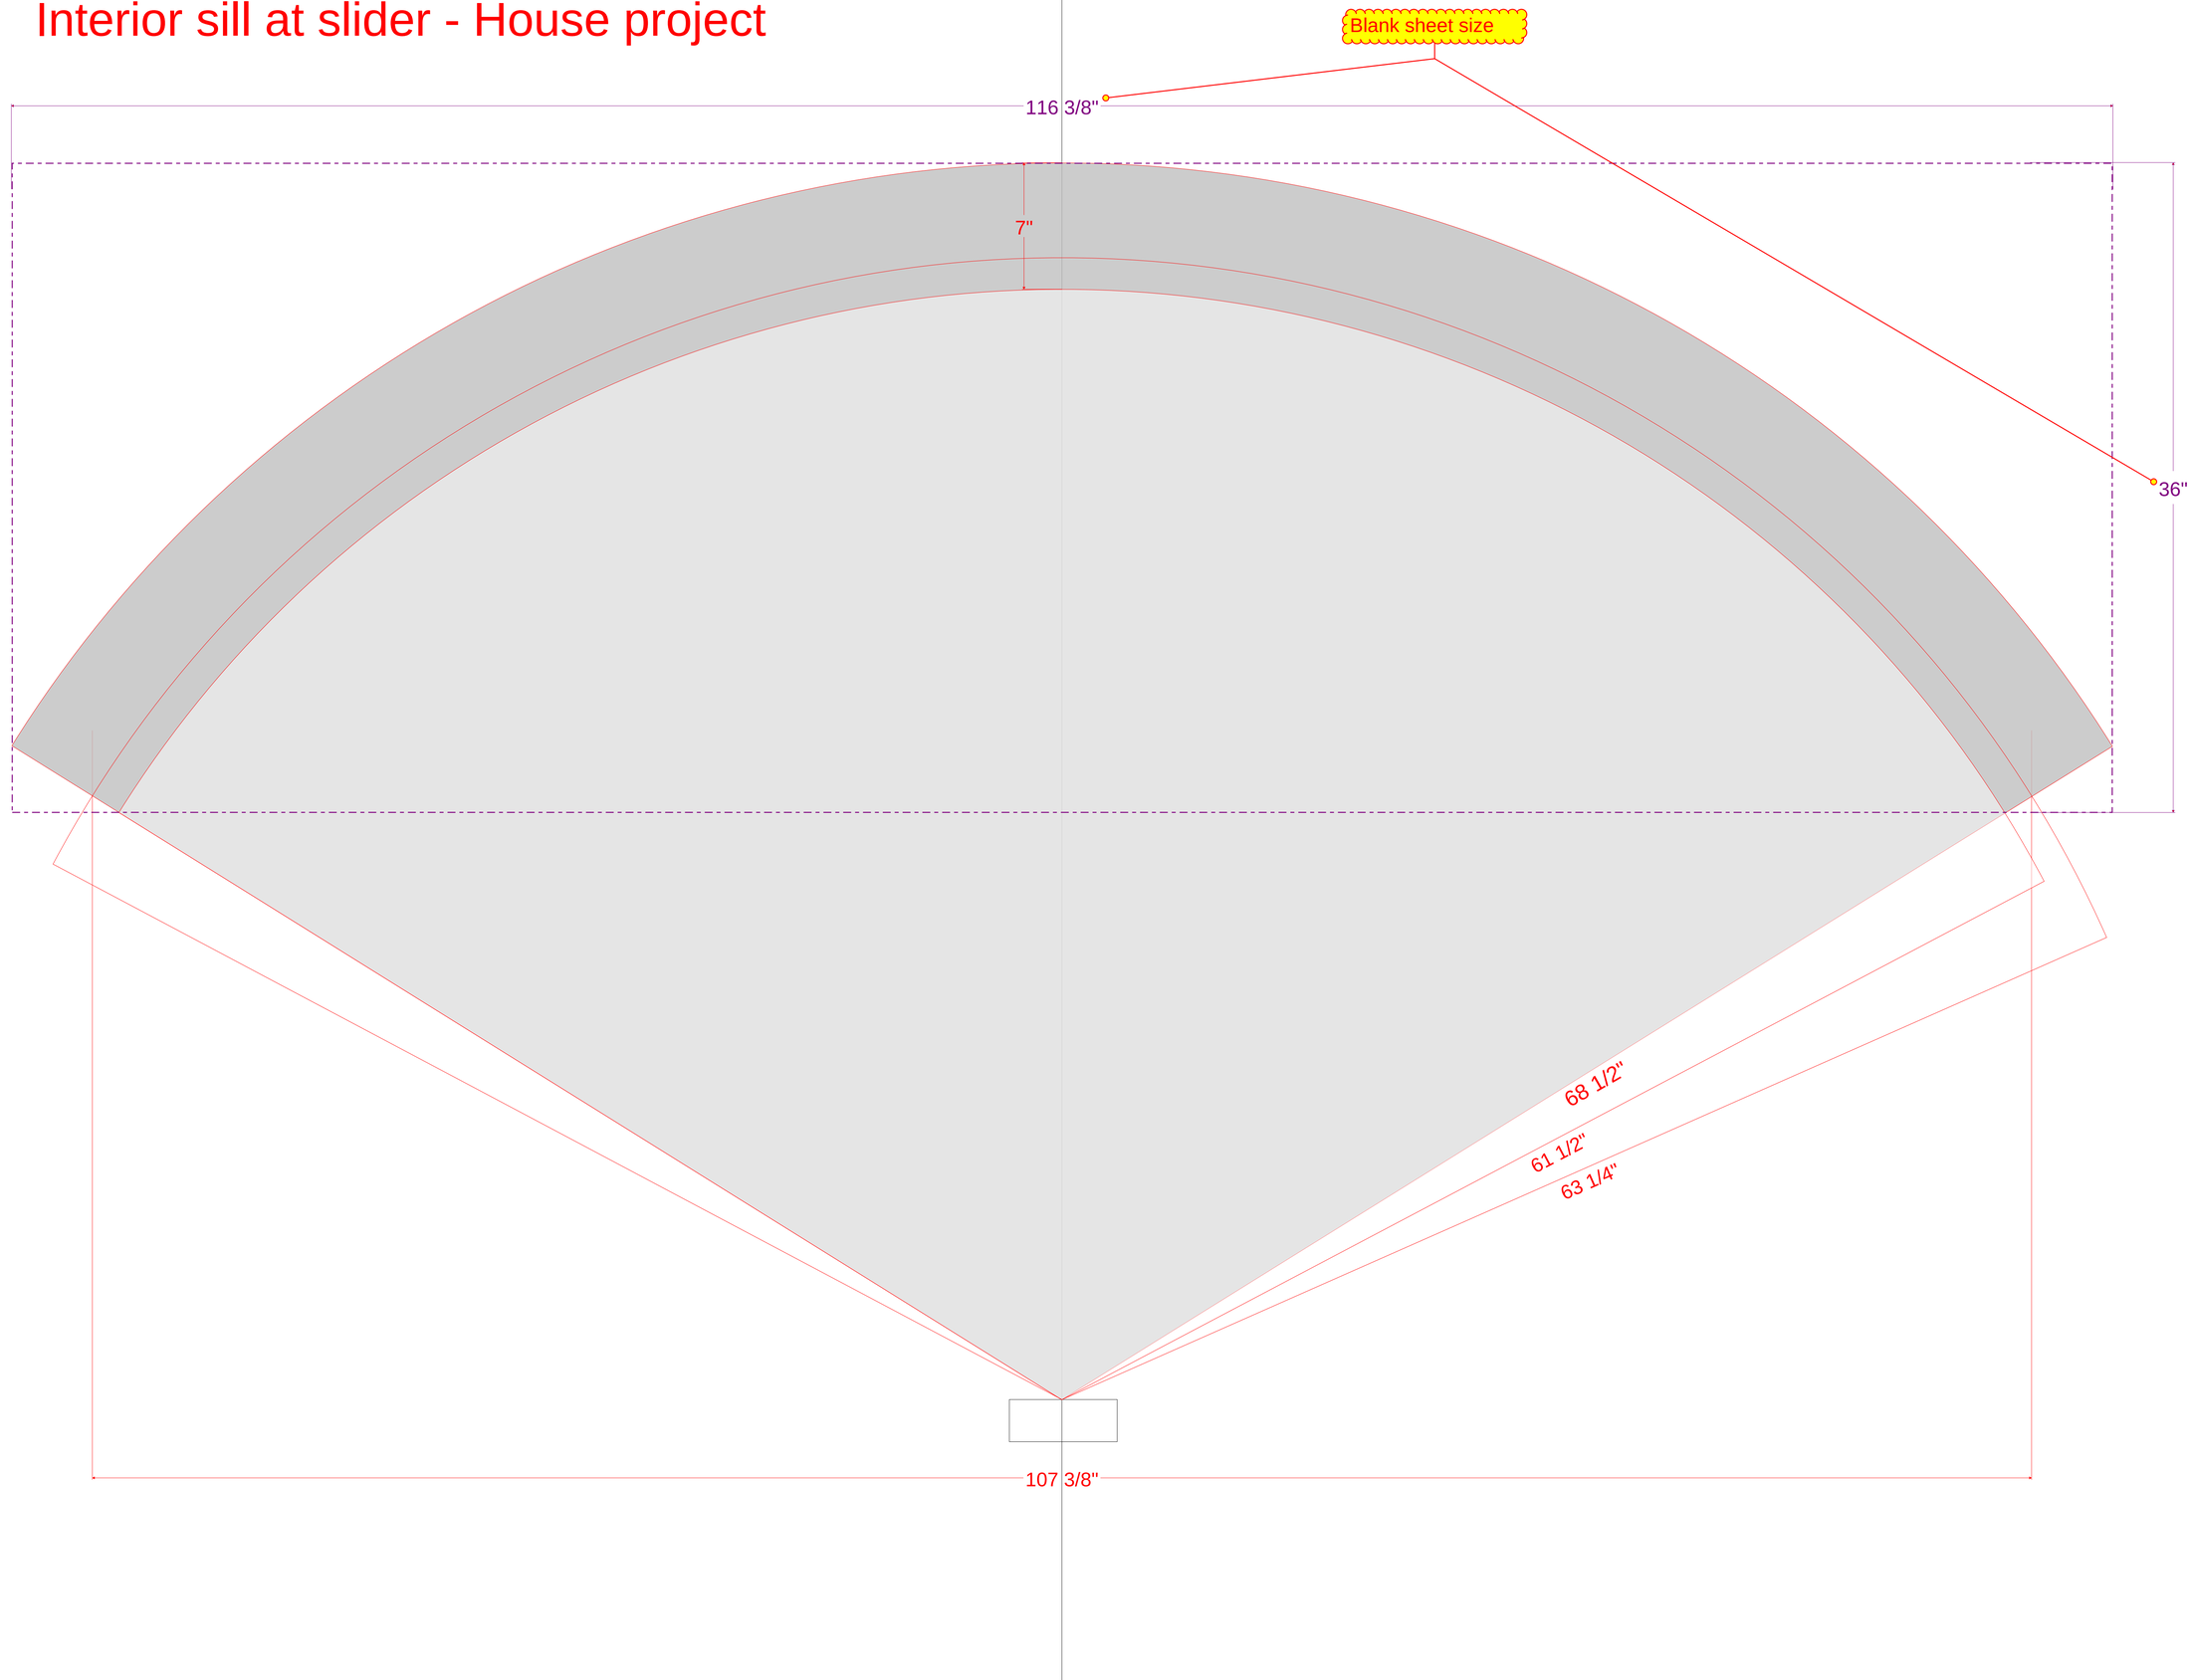

Interior sill at slider - detail

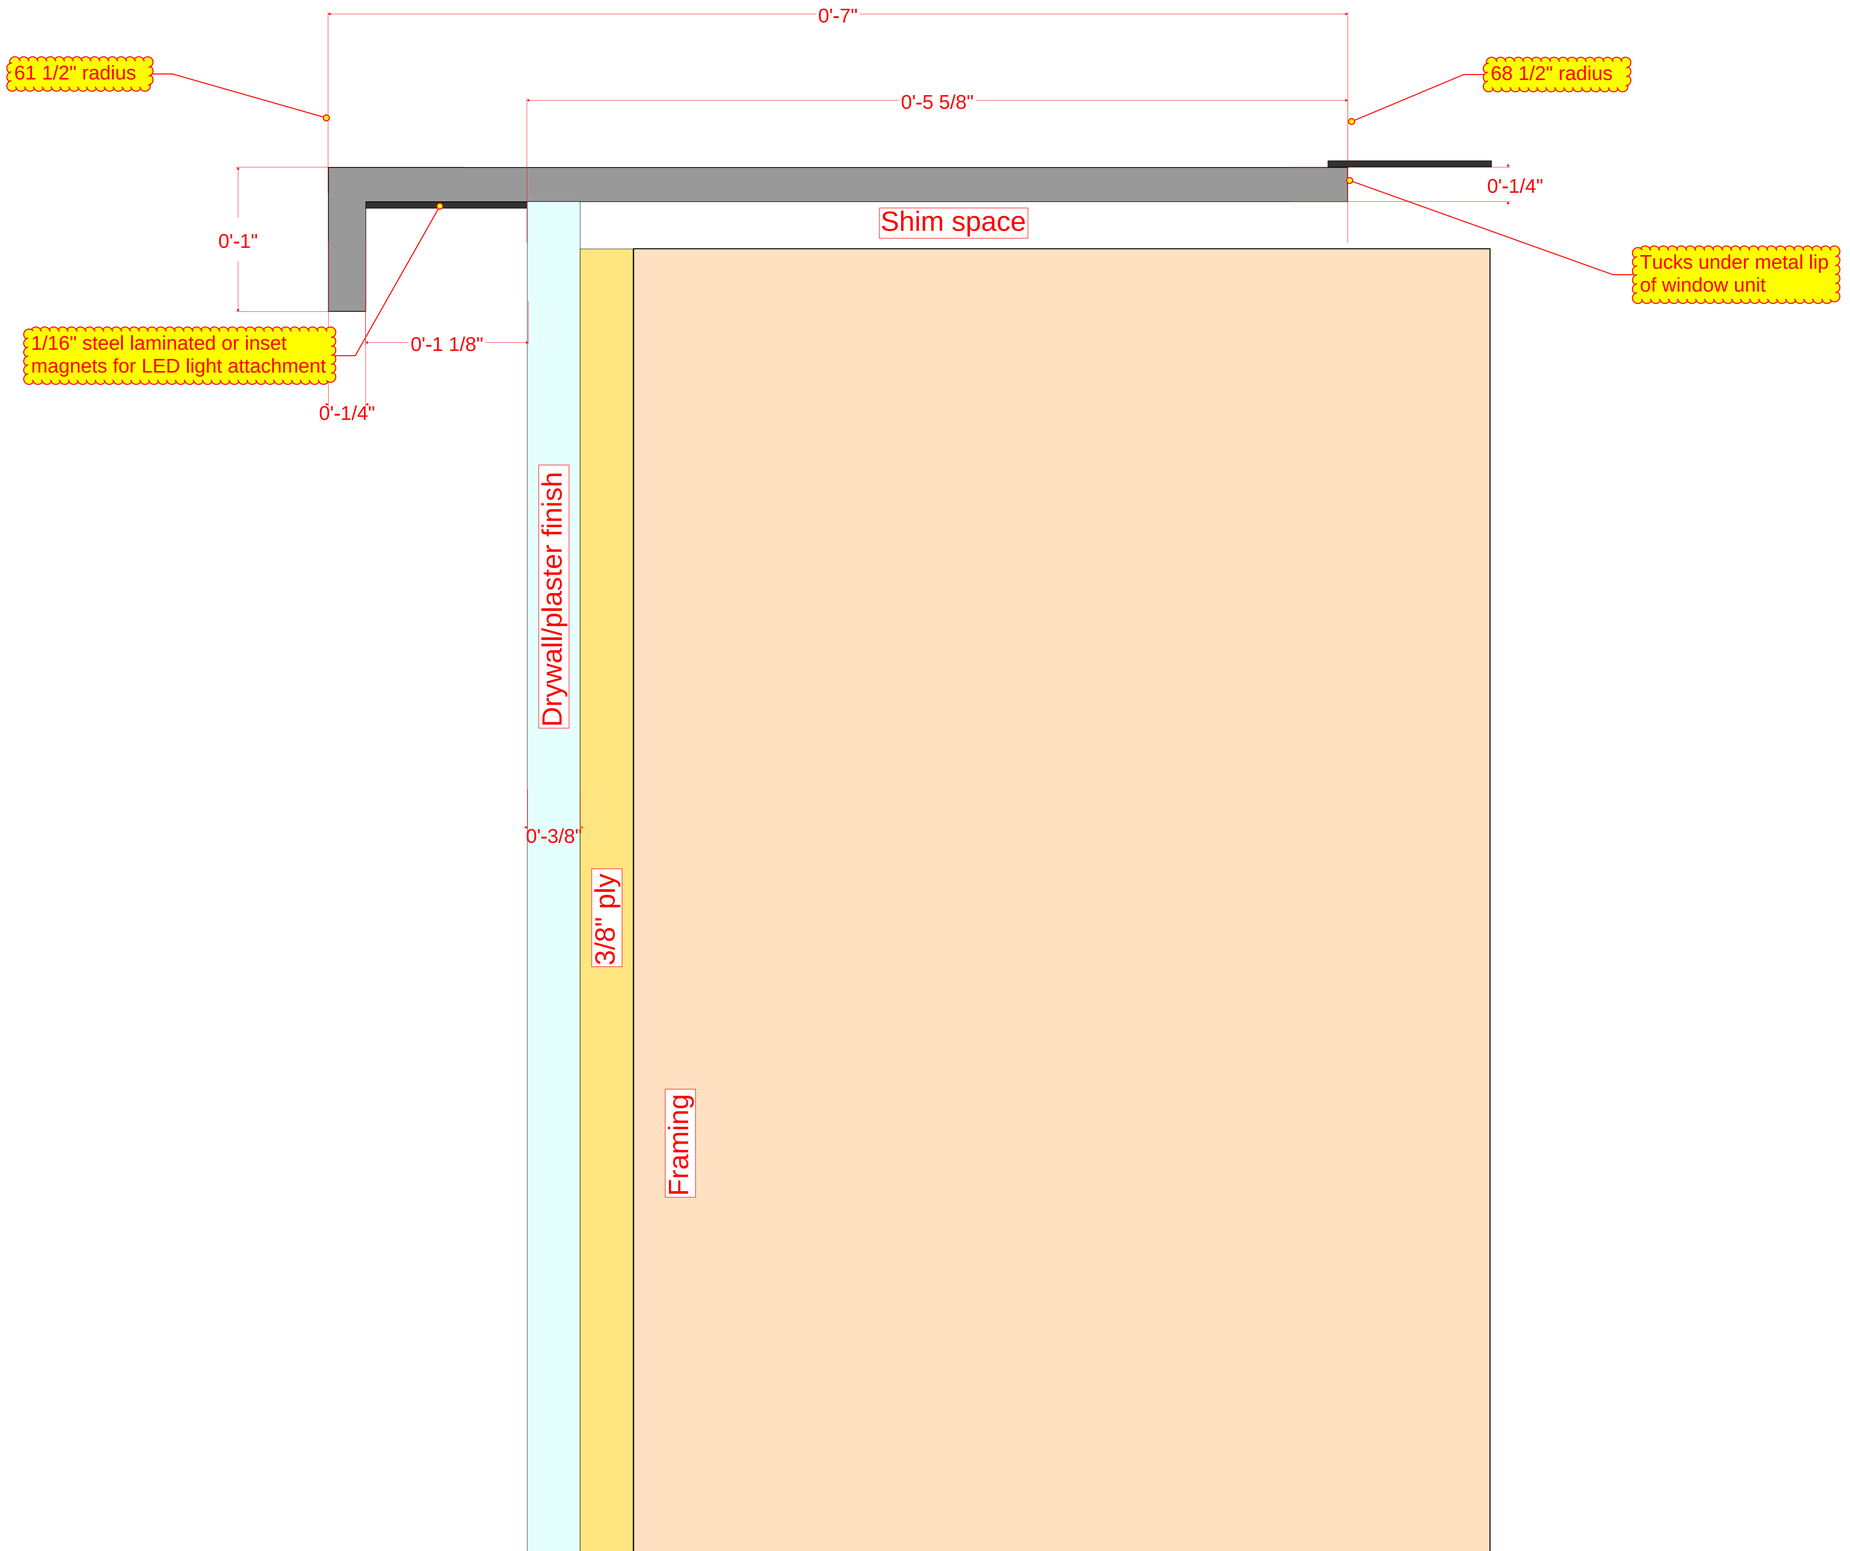

To face of fixed sides of slider

12 3/8"

5"

4 1/4"

11/16"

3/8"

8"

1/4"

3 1/2"

2 1/8"

3/8"

11 25/32"

66"

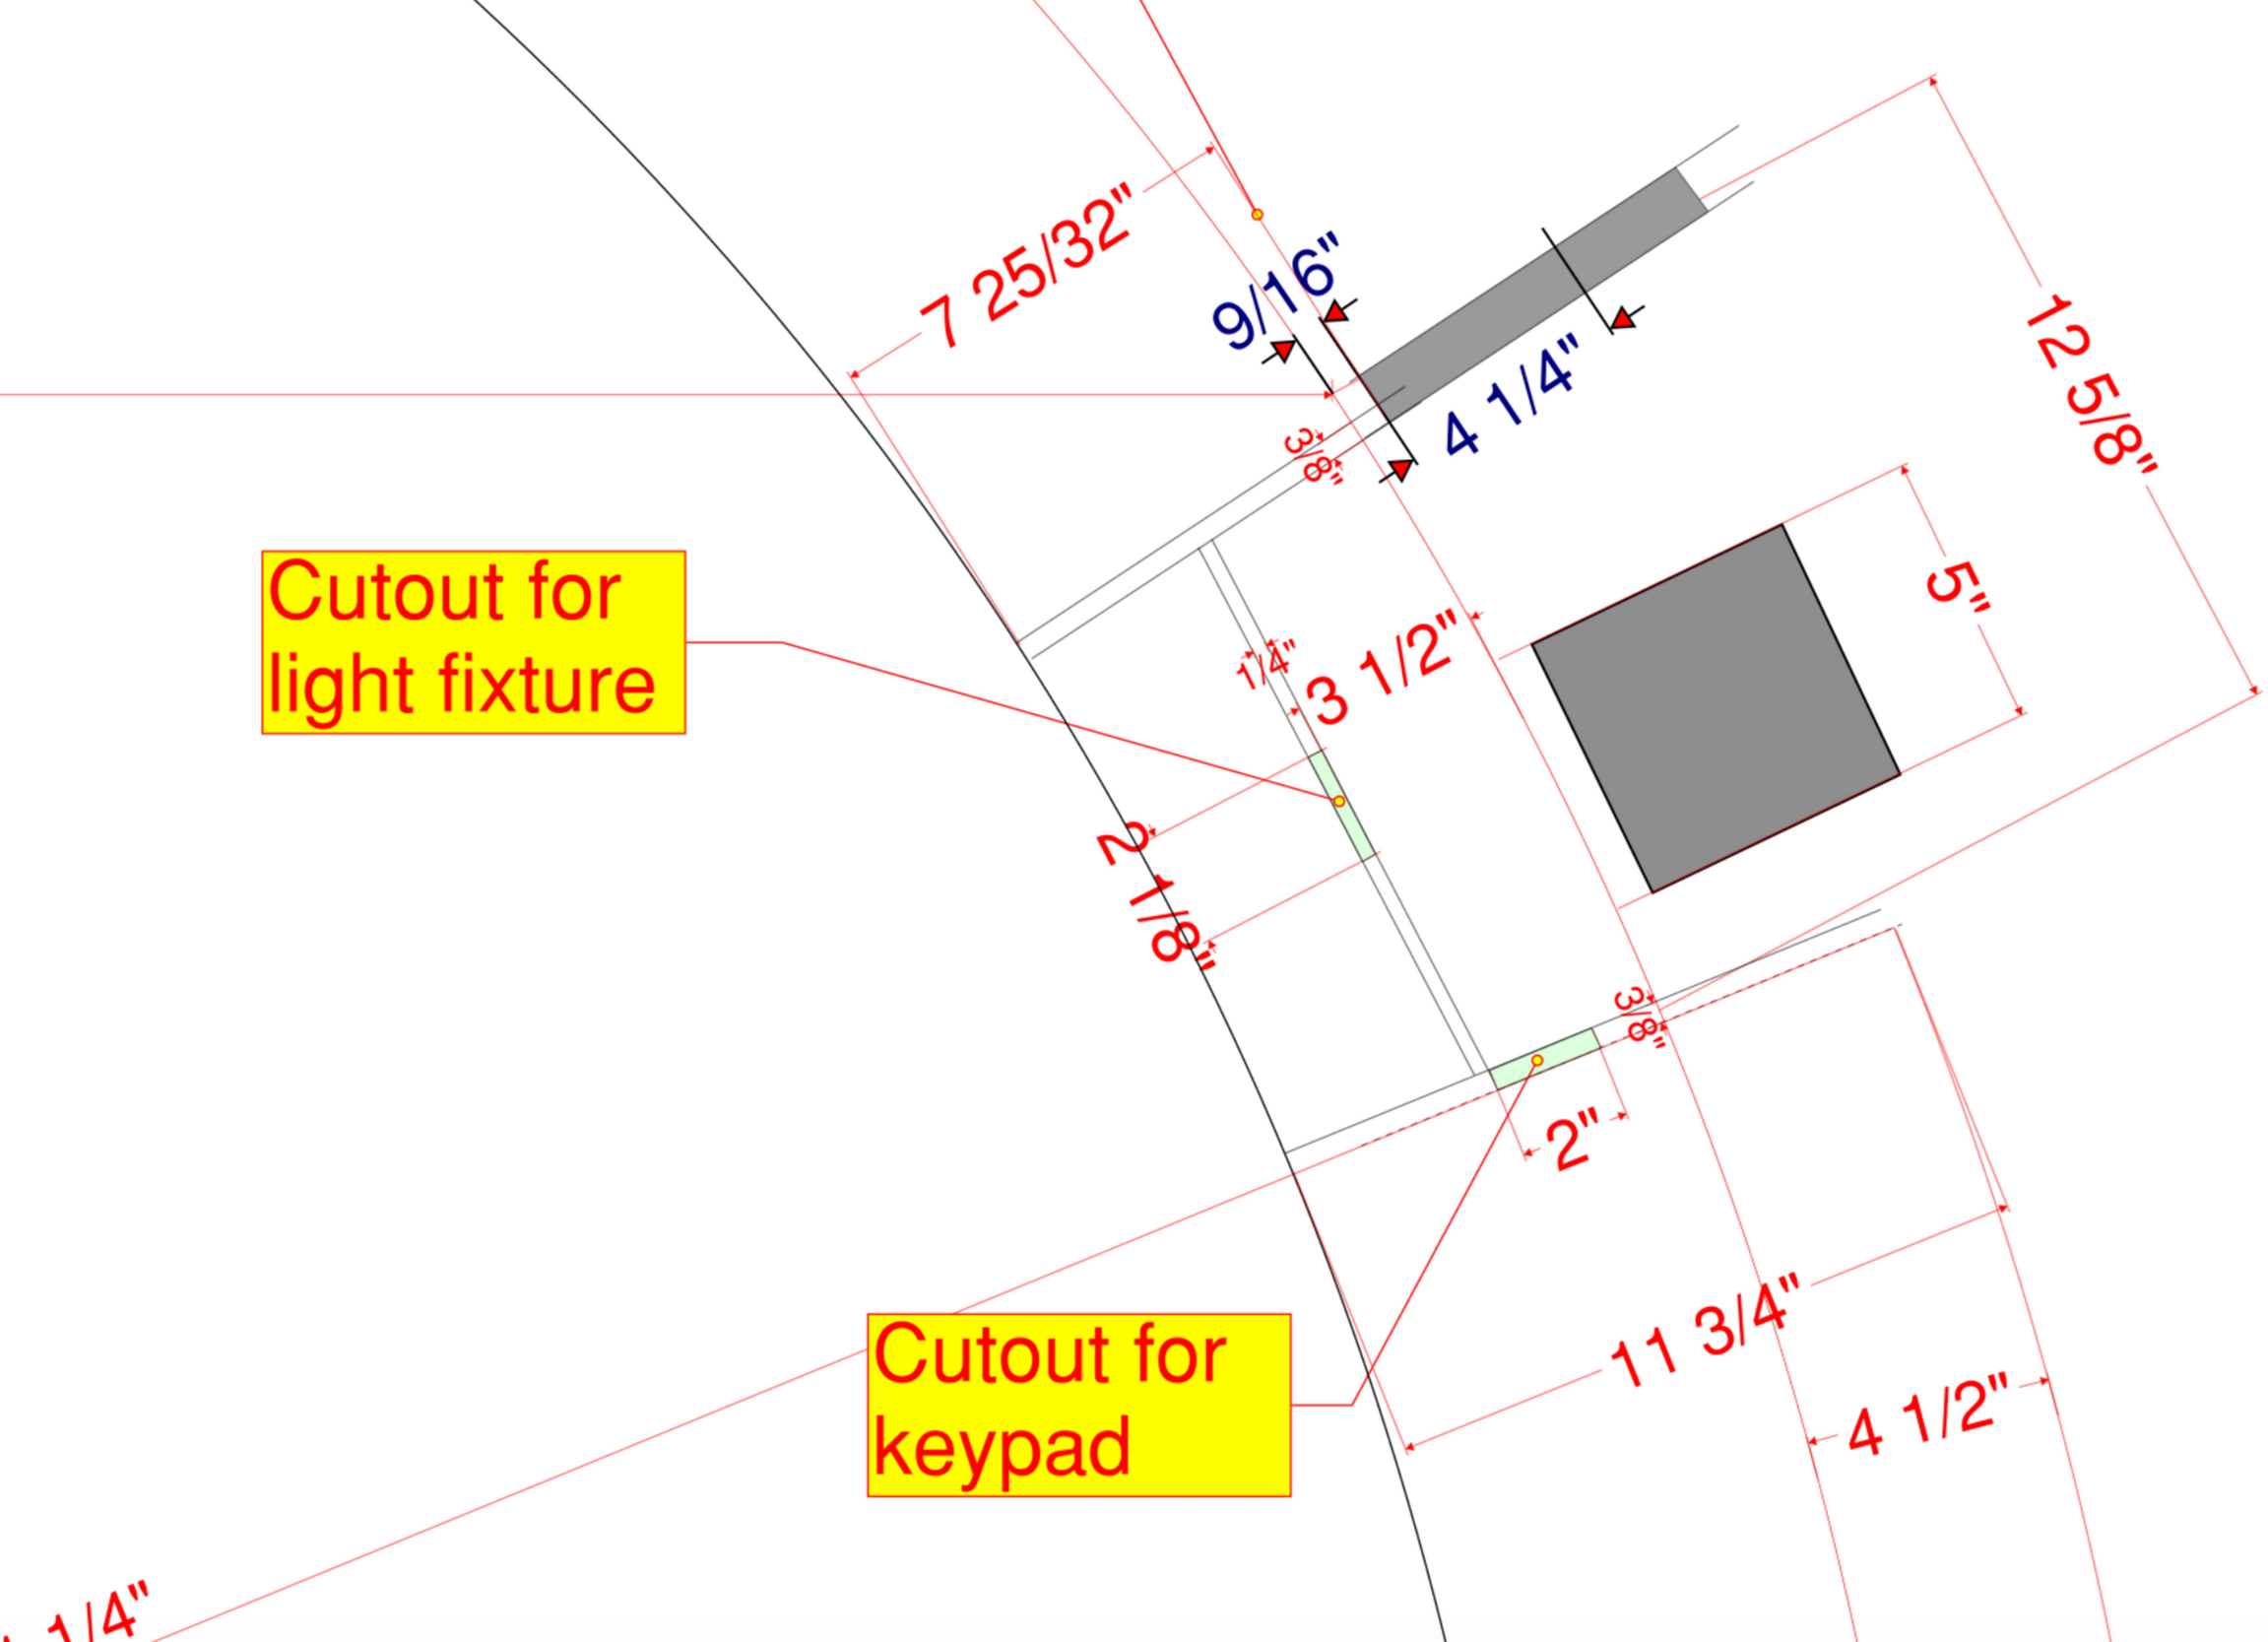
Cutout for light fixture
7 25/32"
9/16"
4 1/4"
3/8"
12 5/8"
5"
1/4"
3 1/2"
2"
1/8"
Cutout for keypad
3/8"
2"
11 3/4"
4 1/2"

Silo slider exterior trim - curved windows part 1

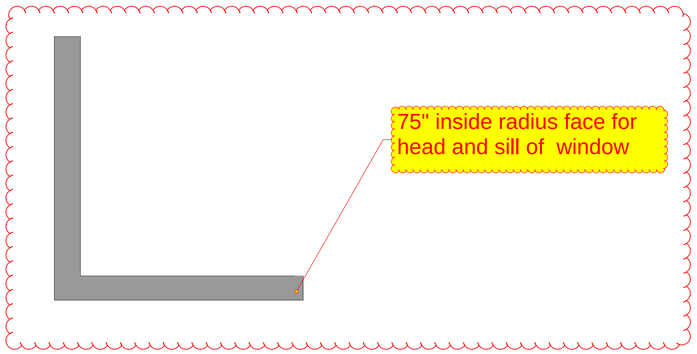

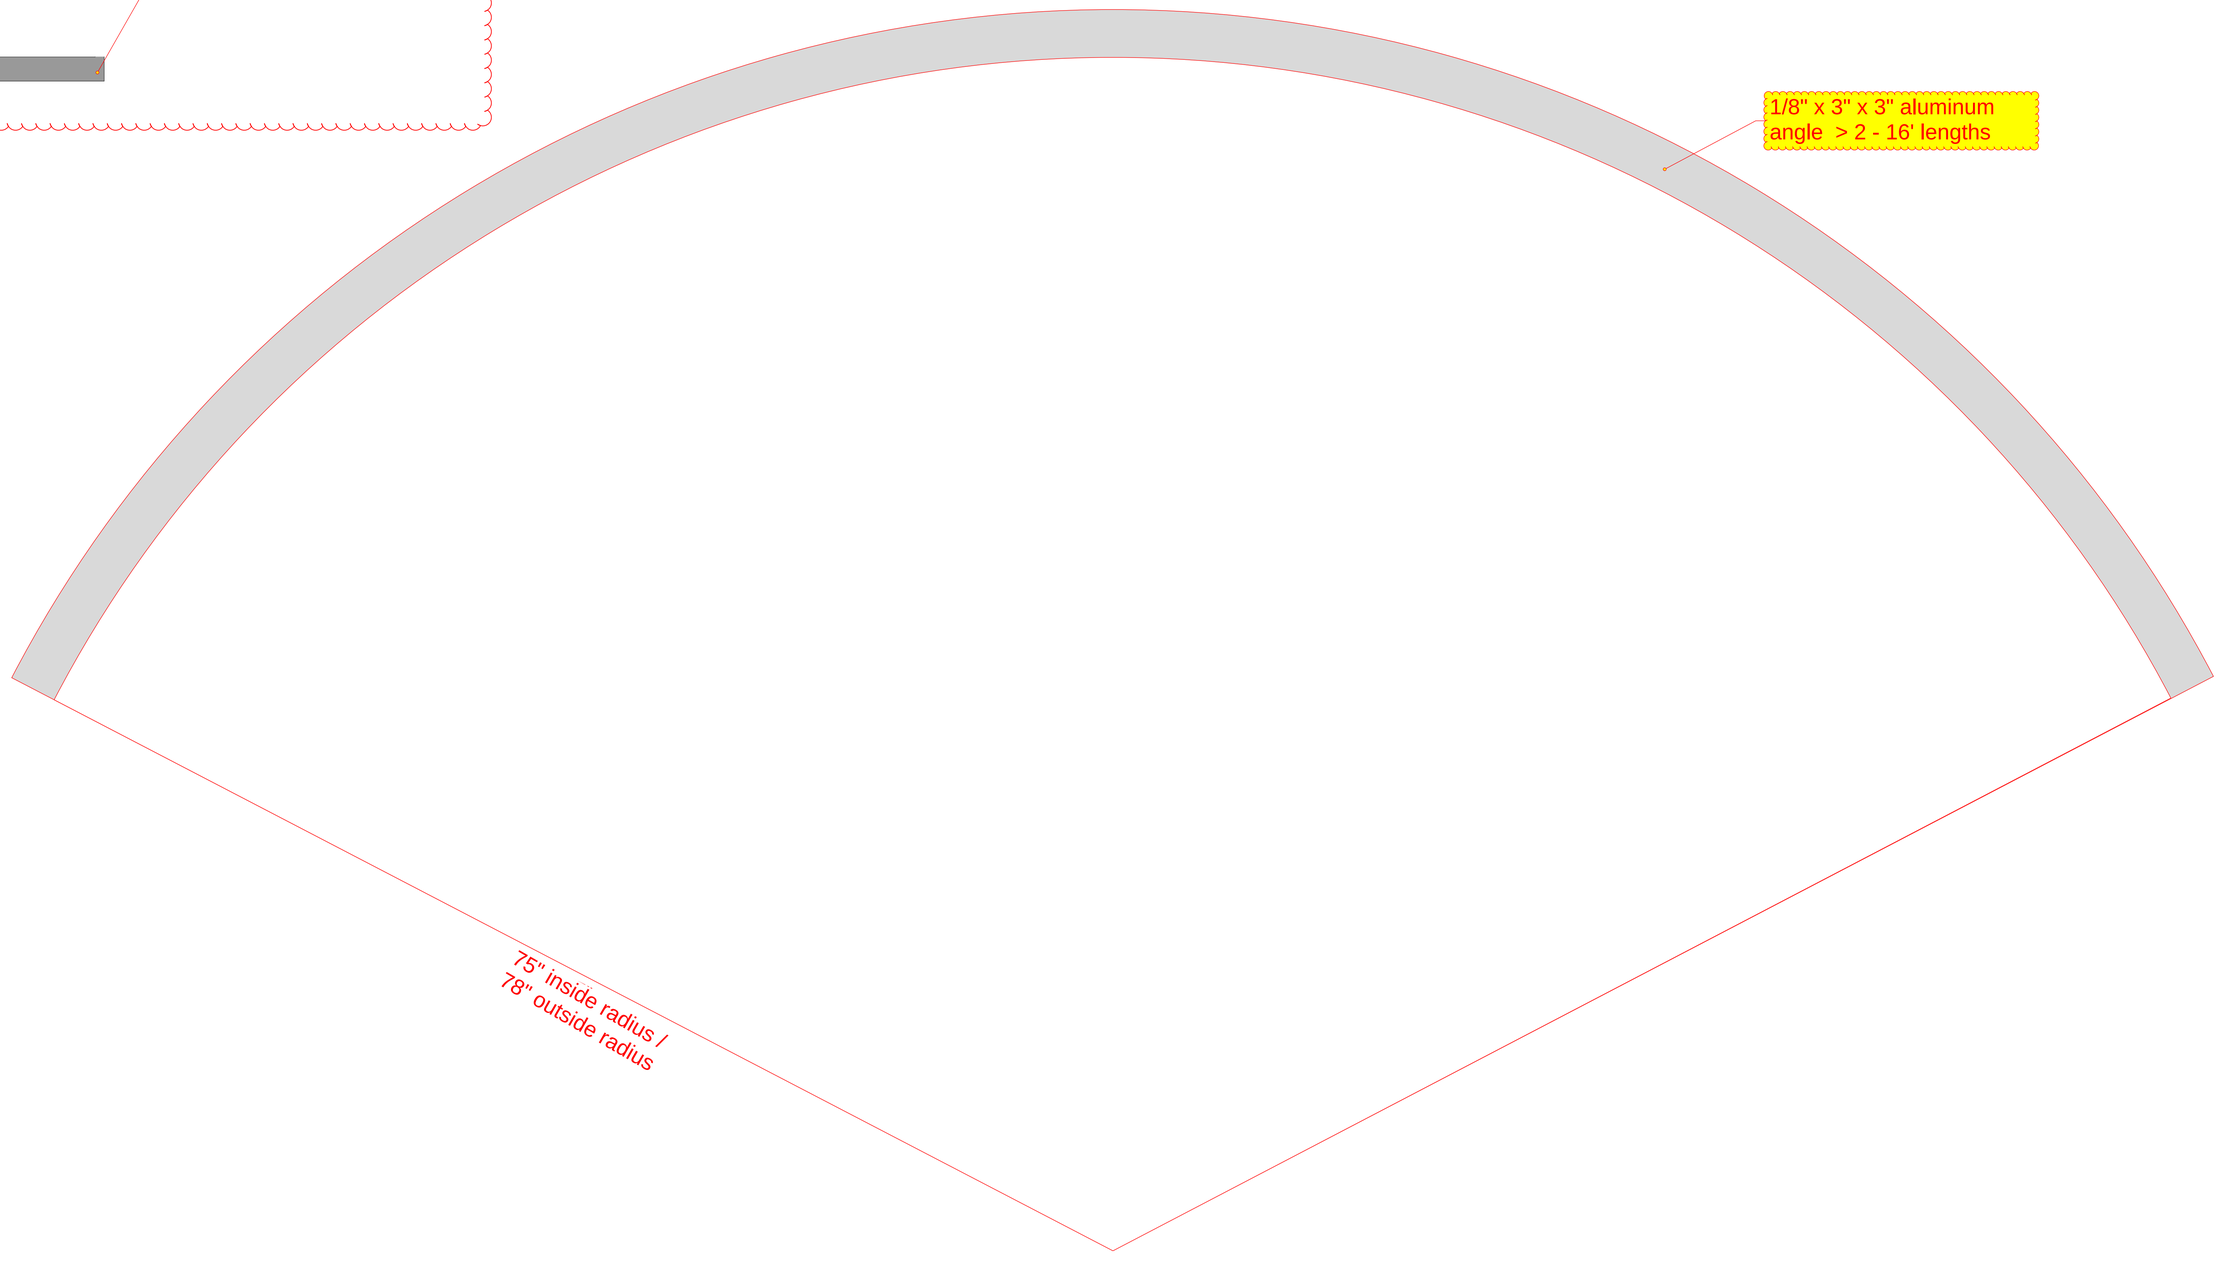

Silo slider exterior trim - curved windows part 2

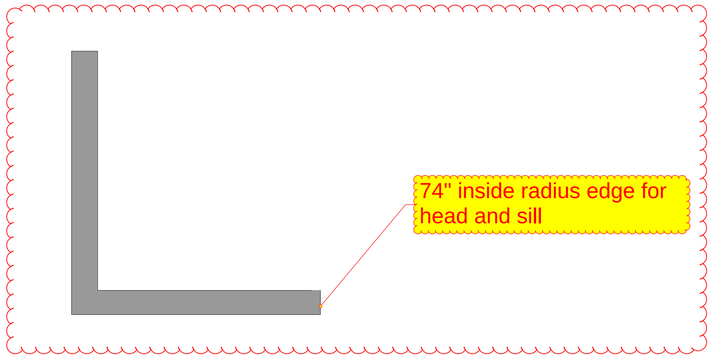

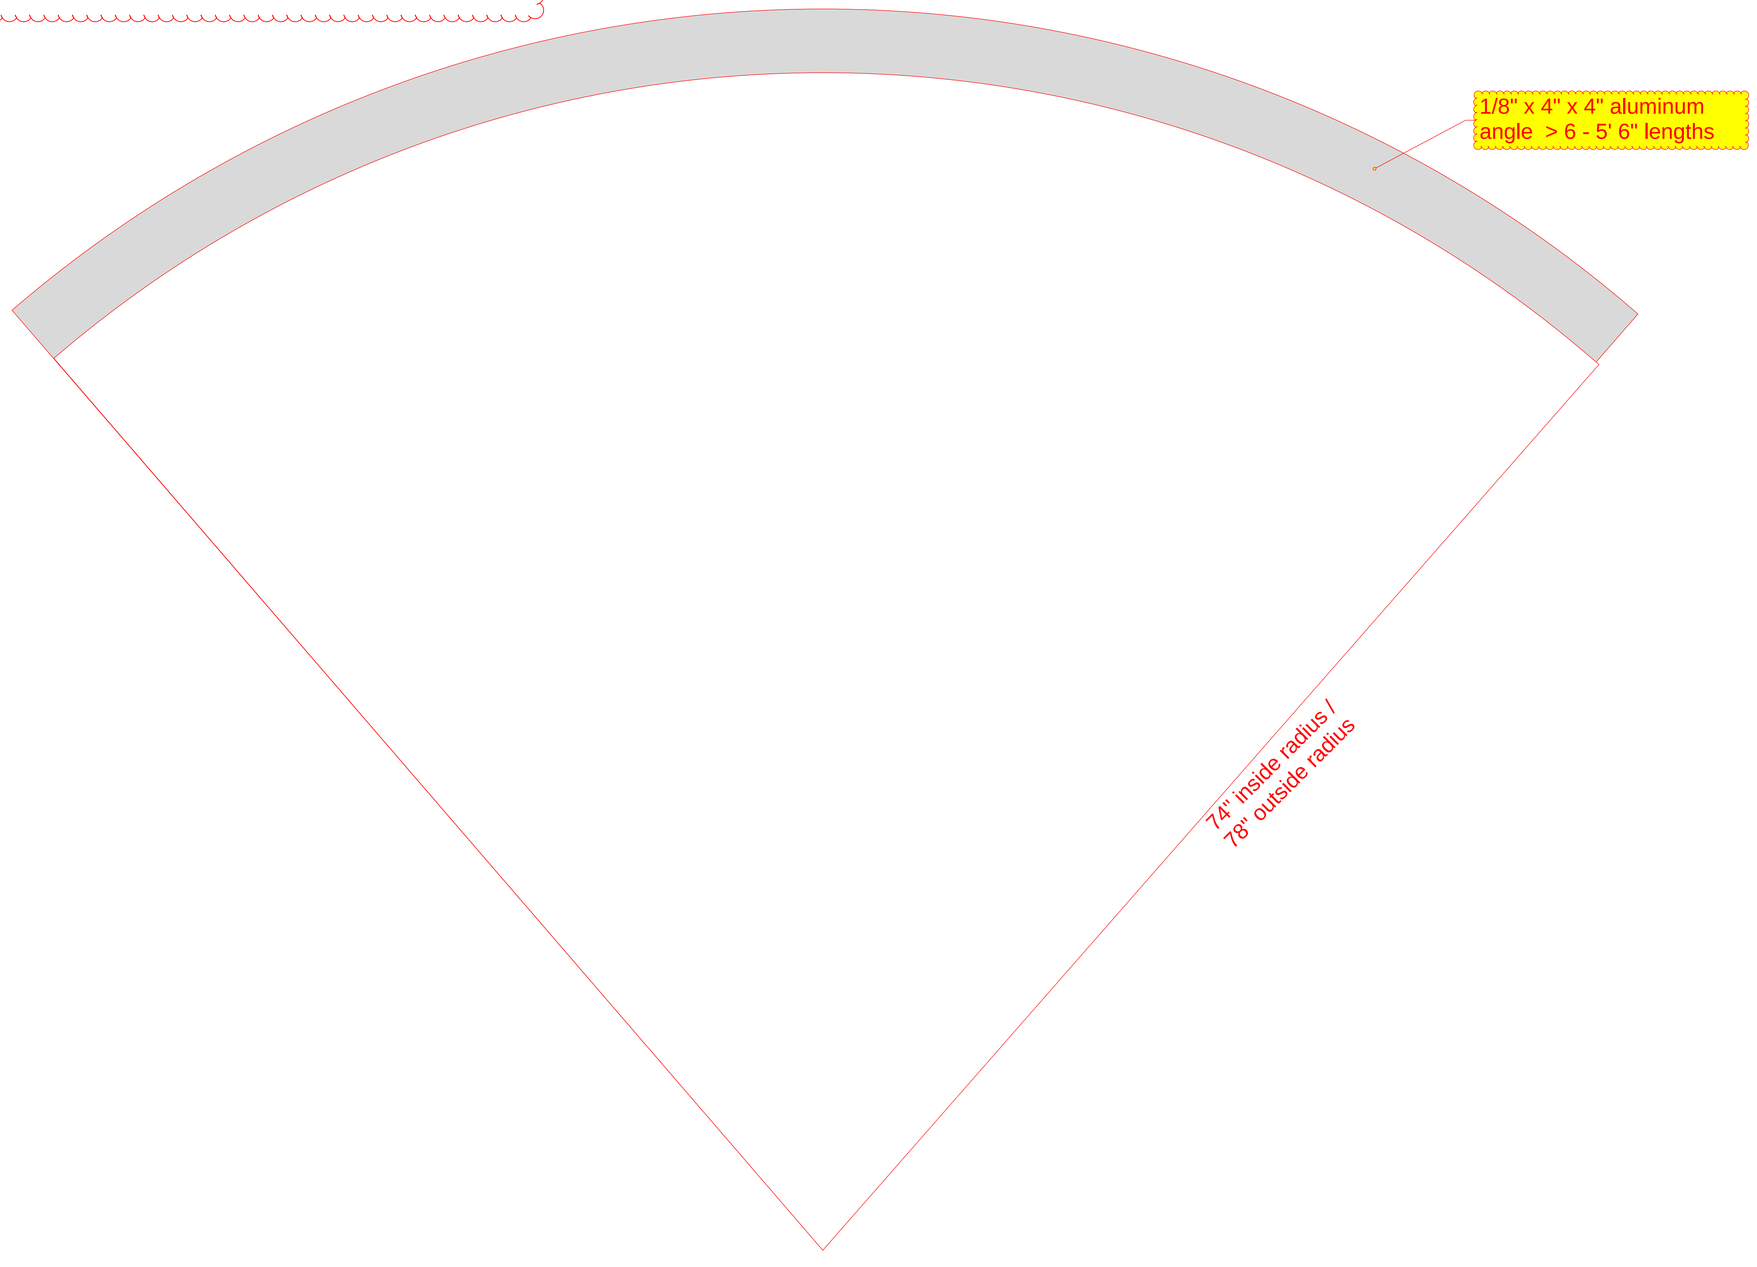
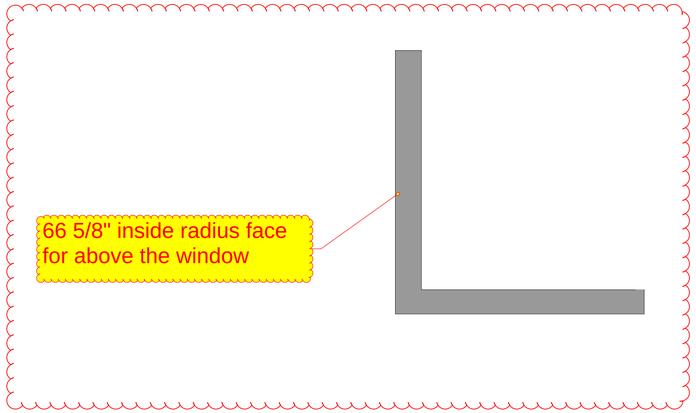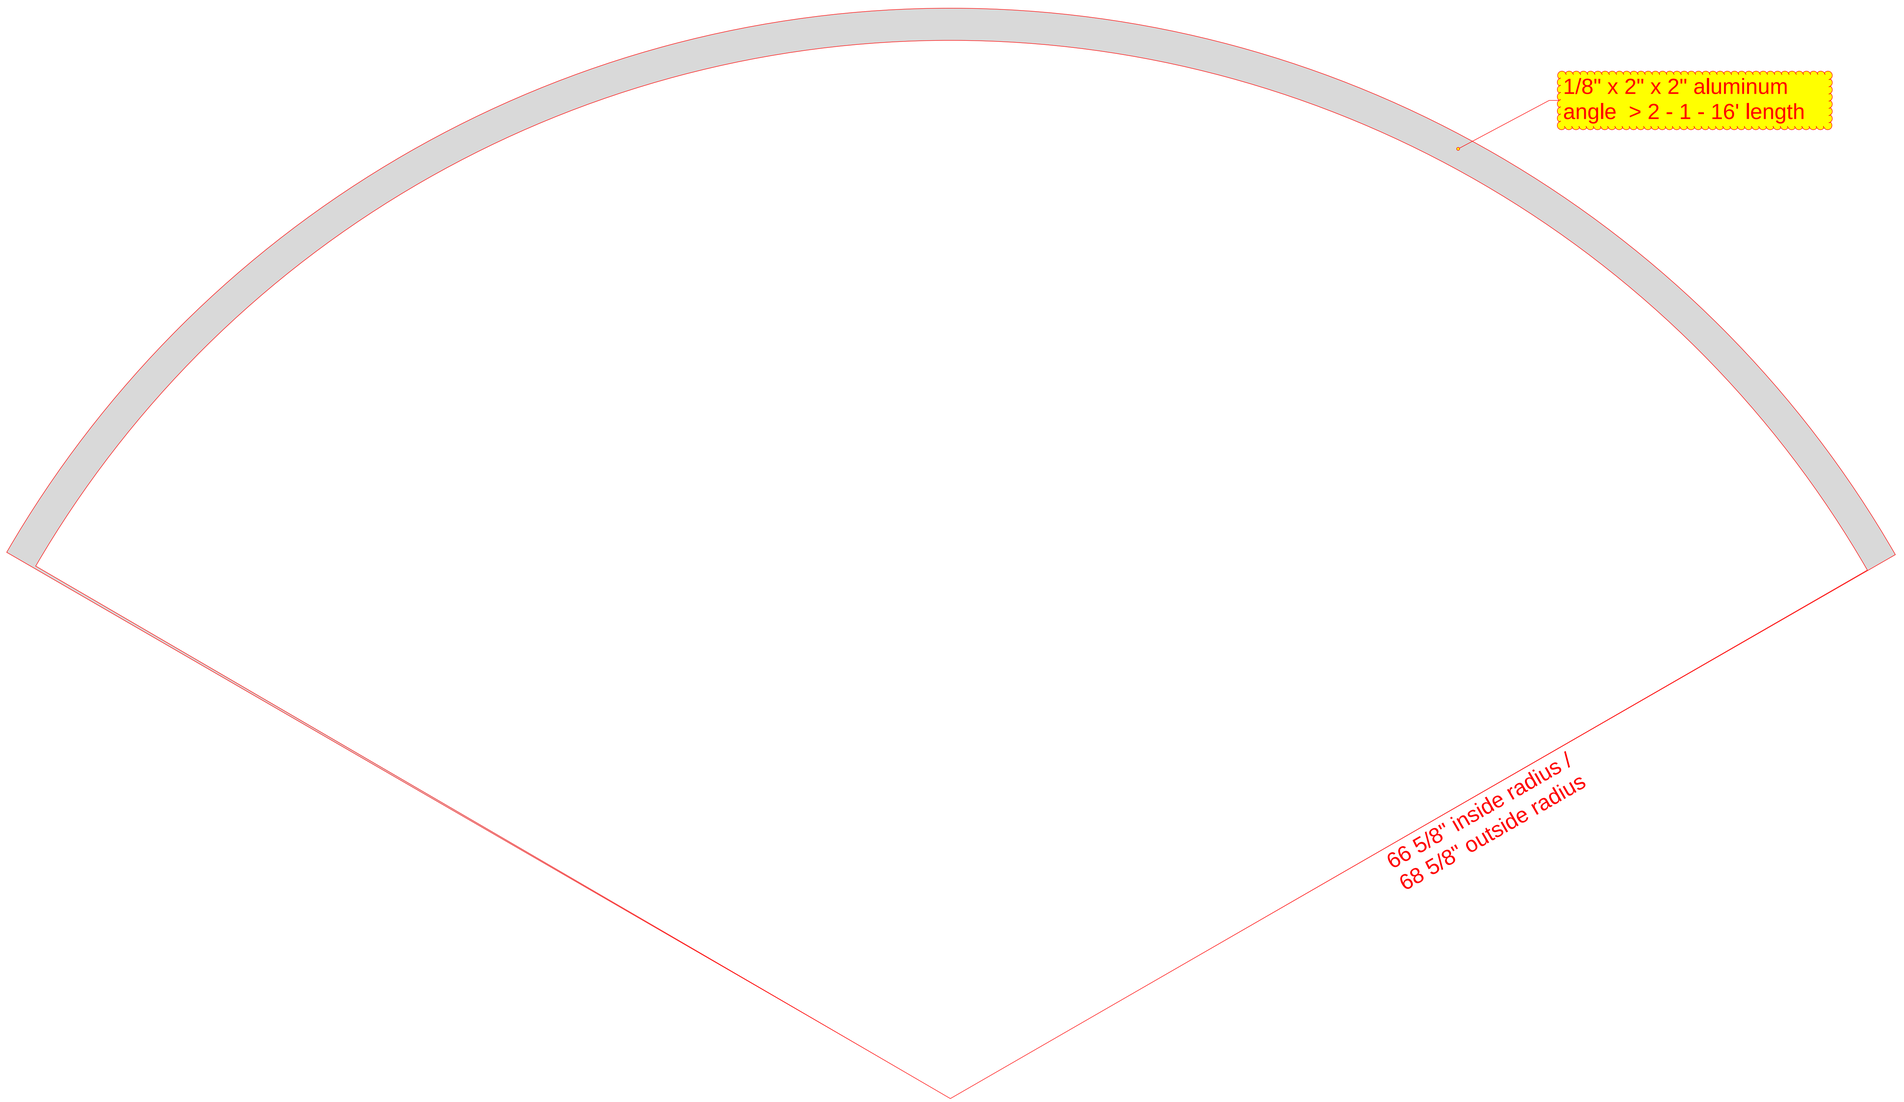
Silo slider interior trim - curved windows part 2